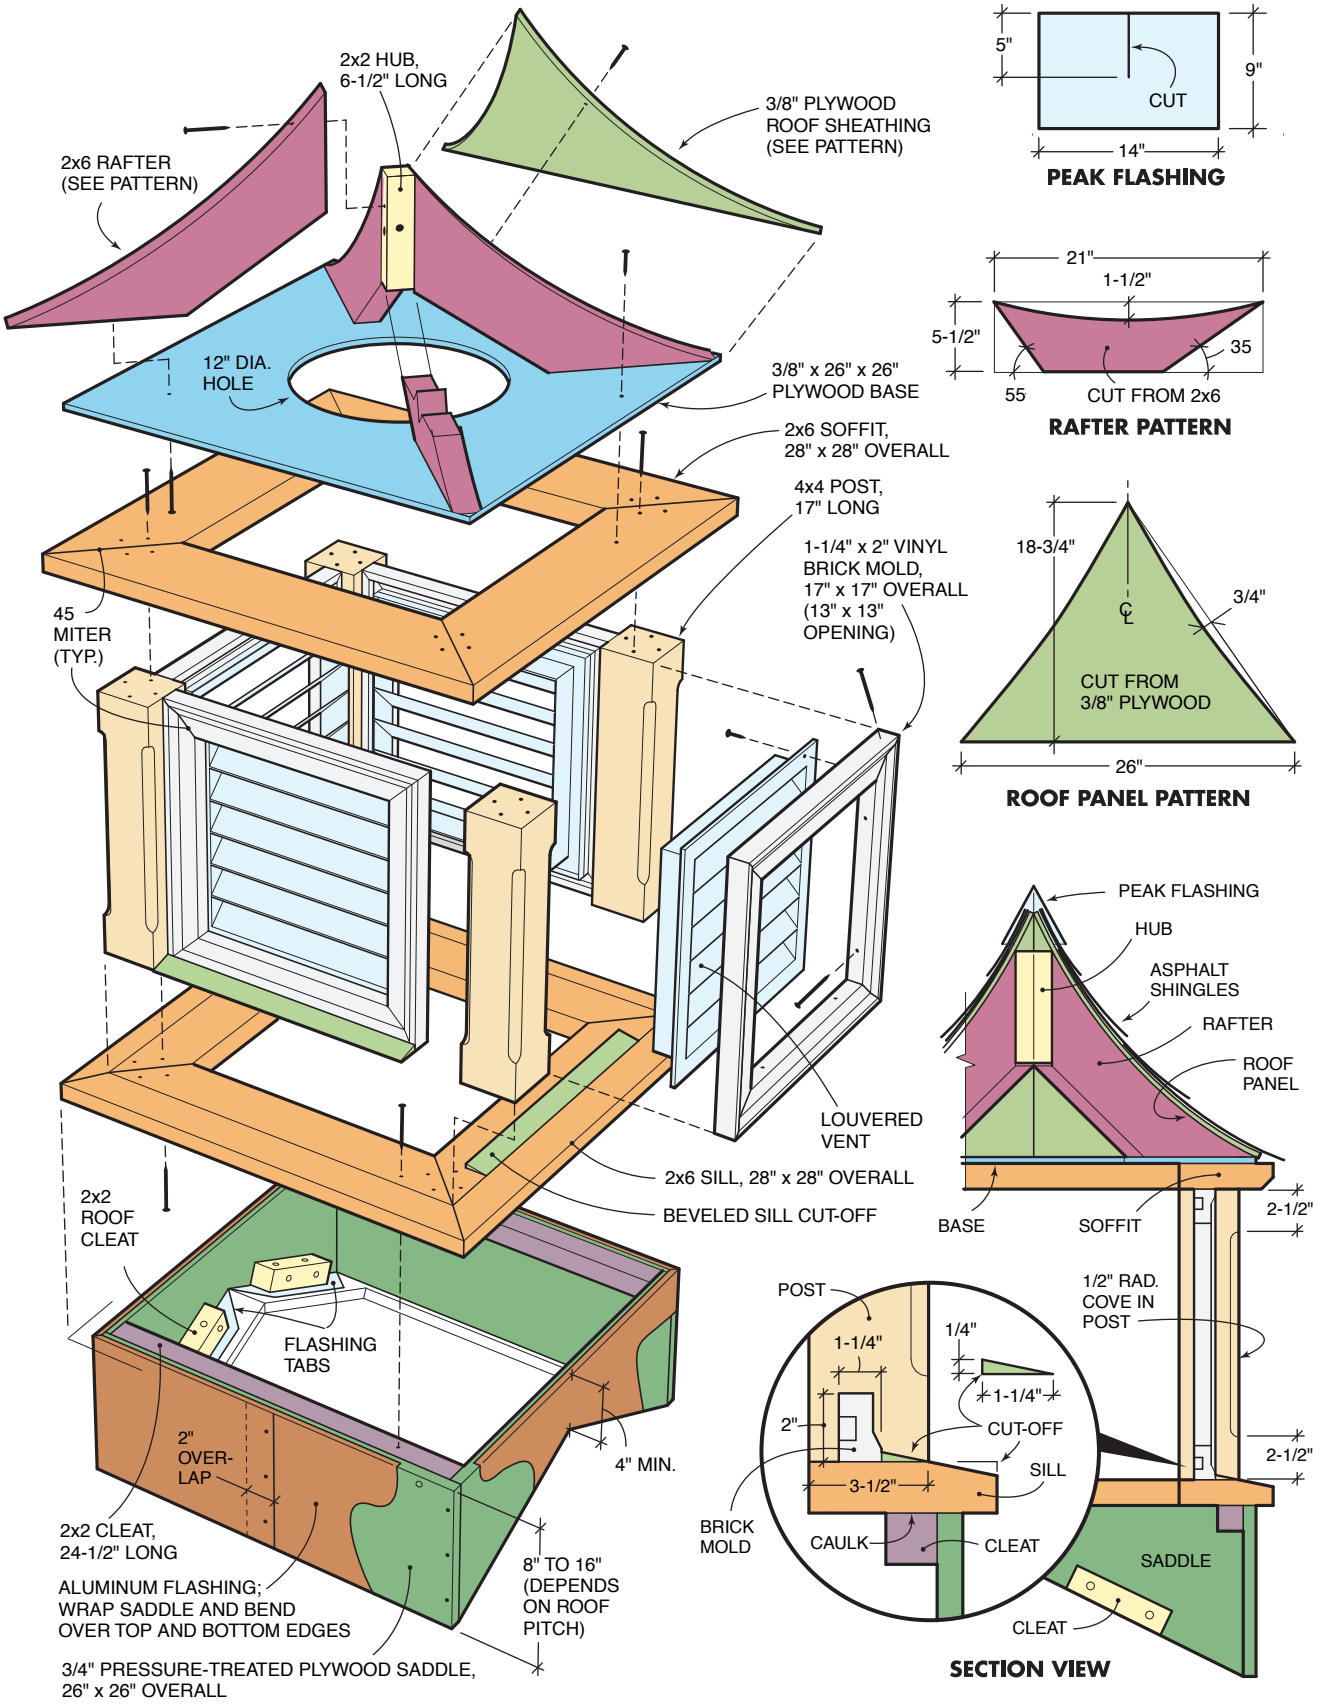
2x2 HUB, 6-1/2" LONG
3/8" PLYWOOD ROOF SHEATHING (SEE PATTERN)
2x6 RAFTER (SEE PATTERN)
12" DIA. HOLE
3/8" x 26" x 26" PLYWOOD BASE
2x6 SOFFIT, 28" x 28" OVERALL
4x4 POST, 17" LONG
1-1/4" x 2" VINYL BRICK MOLD, 17" x 17" OVERALL (13" x 13" OPENING)
45 MITER (TYP.)
LOUVERED VENT
2x6 SILL, 28" x 28" OVERALL
BEVELED SILL CUT-OFF
2x2 ROOF CLEAT
FLASHING TABS
2" OVER-LAP
4" MIN.
2x2 CLEAT, 24-1/2" LONG
ALUMINUM FLASHING; WRAP SADDLE AND BEND OVER TOP AND BOTTOM EDGES
8" TO 16" (DEPENDS ON ROOF PITCH)
3/4" PRESSURE-TREATED PLYWOOD SADDLE, 26" x 26" OVERALL
5"
9"
CUT
14"
PEAK FLASHING
21"
1-1/2"
5-1/2"
35
55
CUT FROM 2x6
RAFTER PATTERN
18-3/4"
3/4"
CUT FROM 3/8" PLYWOOD
26"
ROOF PANEL PATTERN
PEAK FLASHING
HUB
ASPHALT SHINGLES
RAFTER
ROOF PANEL
BASE
SOFFIT
2-1/2"
1/2" RAD. COVE IN POST
POST
1-1/4"
1/4"
1-1/4"
2"
CUT-OFF
SILL
3-1/2"
BRICK MOLD
CAULK
CLEAT
SADDLE
CLEAT
SECTION VIEW